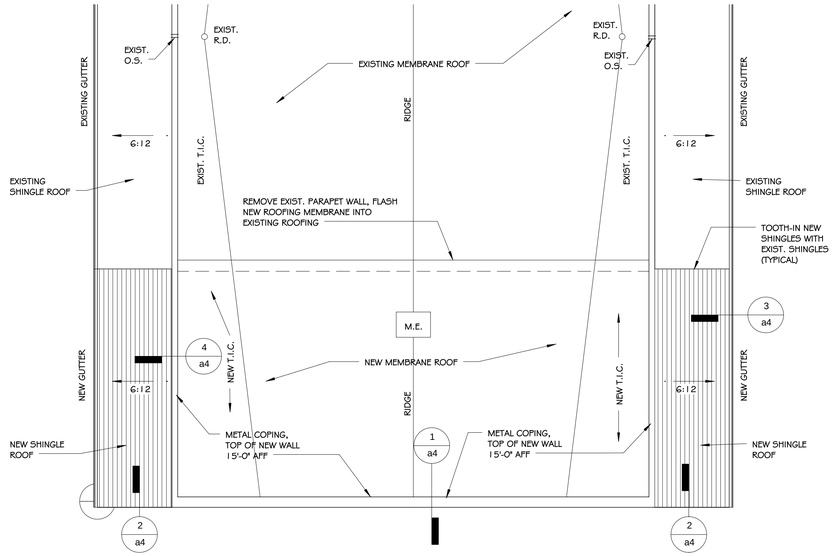

Roof Plan - Classroom Wing 'B'

Scale: 1/8" = 1'-0"

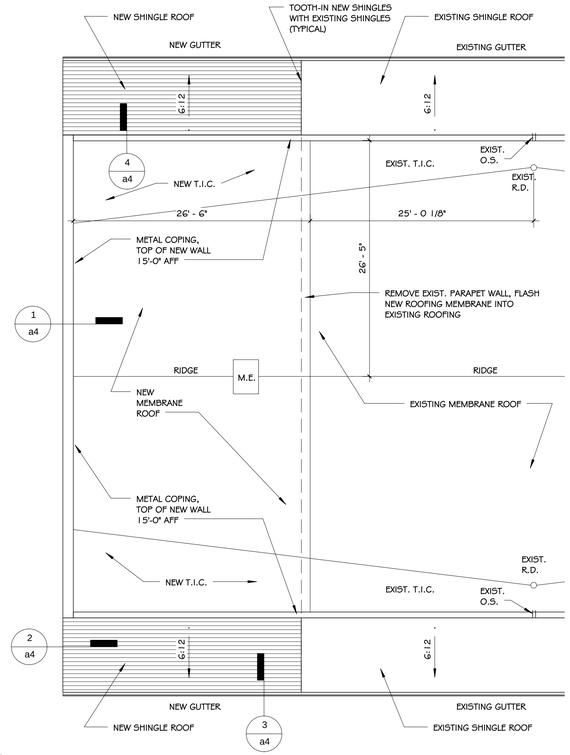

Roof Plan - Classroom Wing 'C'

Scale: 1/8" = 1'-0"

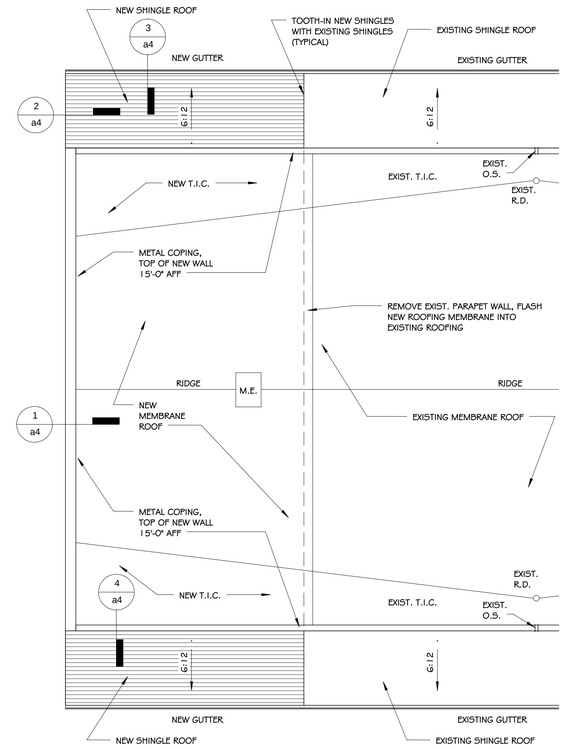

Roof Plan - Classroom Wing 'D'

Scale: 1/8" = 1'-0"

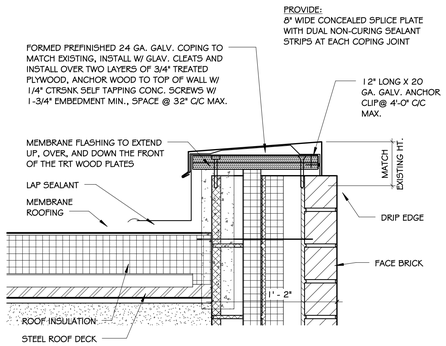

Coping
DETAIL

SCALE: 1 1/2" = 1'-0"

1 / a4

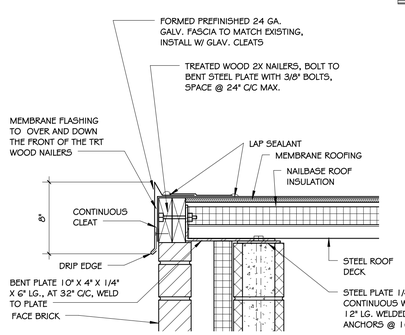

Sloped Roof Fascia
DETAIL

SCALE: 1 1/2" = 1'-0"

2 / a4

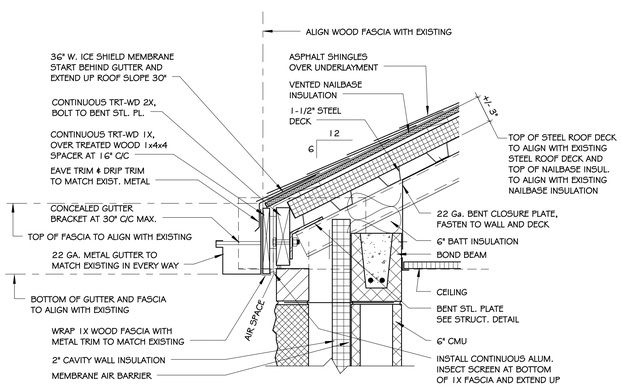

Roof Edge - Gutter
DETAIL

SCALE: 1 1/2" = 1'-0"

3 / a4

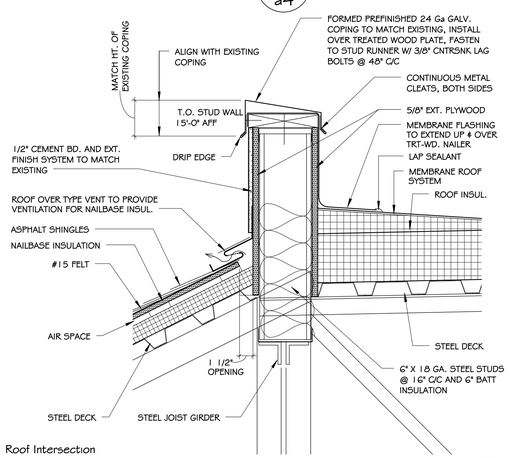

Roof Intersection
DETAIL

SCALE: 1 1/2" = 1'-0"

4 / a4

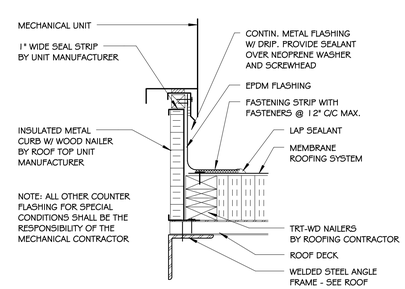

(ROF004) HVAC UNIT ROOF CURB
DETAIL

SCALE: 1 1/2" = 1'-0"

5 / a4

ROOF LEGEND

→	ROOF SLOPES DOWN THIS DIRECTION
O.S.	OVERFLOW SCUPPER
R.D.	ROOFDRAIN
T.O.M.	TOP OF MASONRY
M.E.	MECHANICAL EQUIPMENT SEE MECHANICAL DWGS
T.I.C.	TAPERED INSUL. CRICKET SLOPE 1/2"/FT. (INSTALL OVER 5-1/2" ROOF INSUL.)
■	30" x 30" ROOFWALK

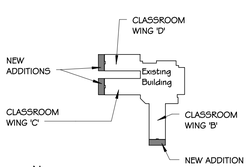

N

KEY PLAN

Construction Document Phase

WILLIAMSON SHRIVER ARCHITECTS
717 Bigley Avenue
Charleston, WV 25302
p.304.345.1060 f 304.345.3693
www.wsgarch.com

CMTA CONSULTING ENGINEERS

FOX & ASSOCIATES, INC.
www.foxassociates.com
p.301.733.8503
f.301.733.1853

Additions to Potomack Intermediate School

Spring Mills, West Virginia

Owner: Berkeley County Schools
Martinsburg, West Virginia

drawn by	Author
checked by	Checker
date	May 12, 2015
comm #	2014-043

Roof Plans and Details

a4

© 2015 Williamson Shriver Architects, Inc.