PA 1 CALL 17 Sept 2015
SN 20152601808-000
New Excavatiuon Design

Excavation projects should always begin with notification to the state's one call system.

www.paonecall.org

811

Know what's below.
Dial 8-1-1 before you dig.

3 Business Days Notice Required
www.paonecall.org/pipelinesafety

SN 20152601808-000

CALL BEFORE YOU DIG!

PENNSYLVANIA LAW REQUIRES
3 WORKING DAYS NOTICE FOR
CONSTRUCTION PHASE AND 10 WORKING
DAYS IN DESIGN STAGE - STOP CALL

PA 1 SYSTEM, INC.
1-800-242-1776

POCS SERIAL NUMBER

SN 20152601808-000

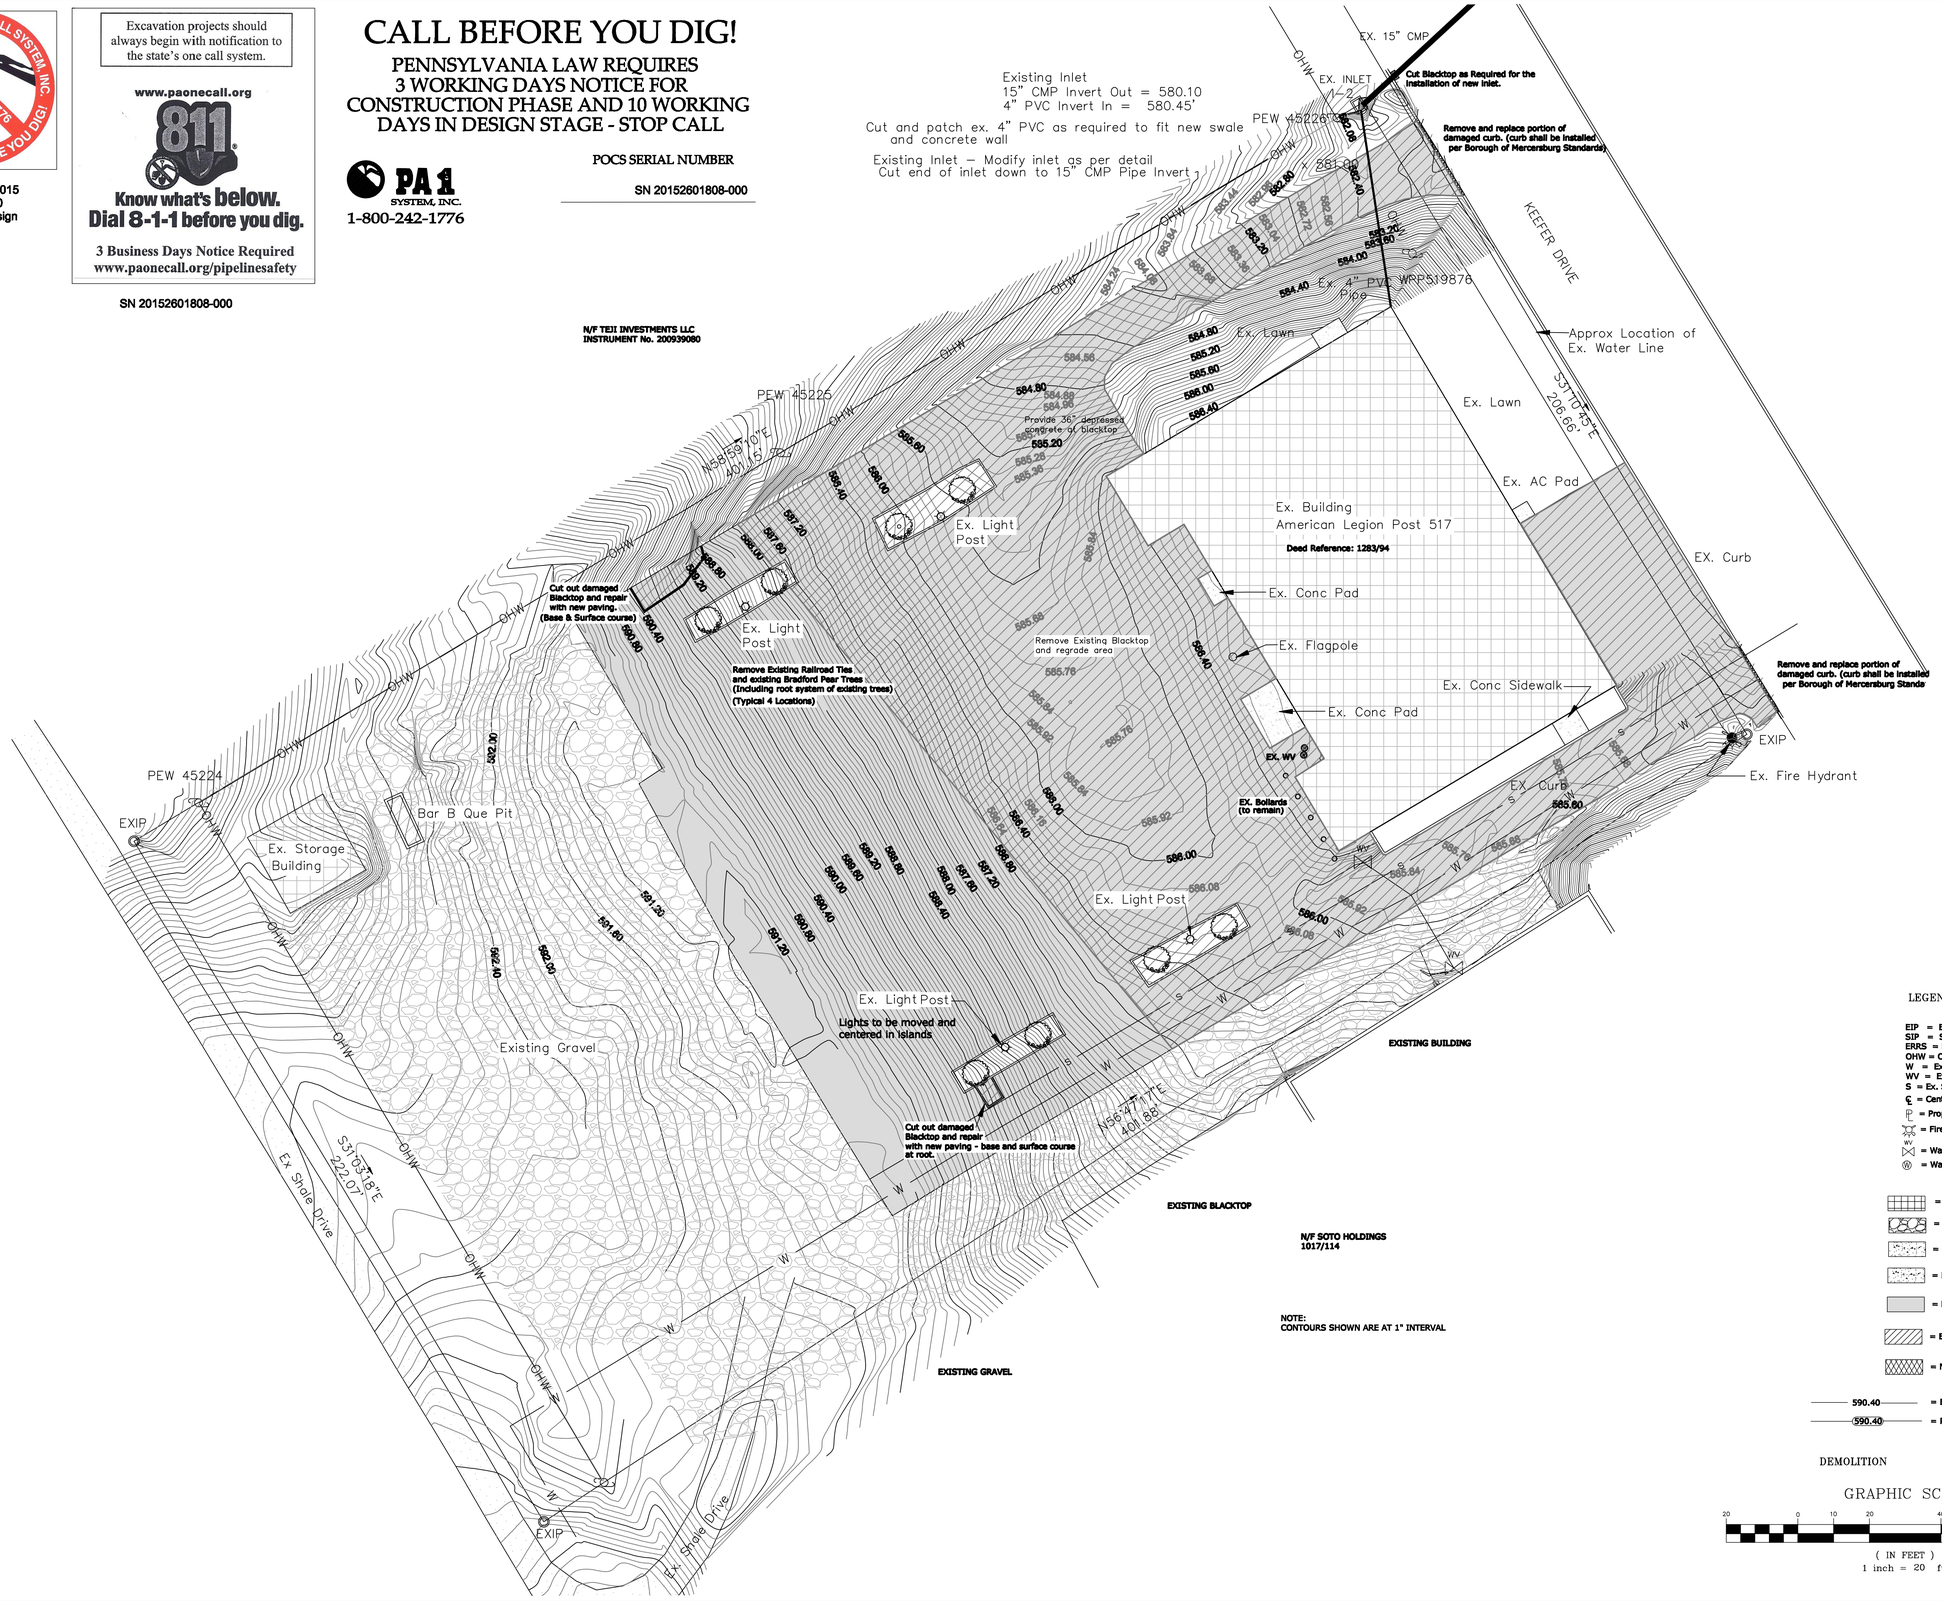

LEGEND

EIP = Existing Iron Pin
SIP = Set Iron Pin
ERRS = Existing Railroad Spike
OHW = Overhead Wires
W = Ex. Water Line
WV = Ex. Water Valve
S = Ex. Sewer Line
℄ = Centerline
= Property Line
= Fire Hydrant
= Water Valve
= Water Valve

= Building Hatch
= Ex. Gravel
= Ex. Concrete
= Proposed Concrete
= Existing Paving
= Existing Paving Removal
= New Paving and Base

590.40 = Existing Contours
590.40 = Proposed Contours

DEMOLITION

GRAPHIC SCALE

20 0 10 20 40 80

(IN FEET)
1 inch = 20 ft.

Franklin County

Borough of Mercersburg

MERCERSBURG AMERICAN LEGION
POST 517

Pennsylvania

BARRY A. BEST, SURVEYING
402 BEAR VALLEY ROAD
FORT LOUDON, PA 17224
(717) 369-5699

Drawn by: B.A.B.
Checked by: B.A.B.

CADD FILE:
20150728POST517

DATE:
16 May 2016

SCALE:
1" = 20'

DRAWING NO.

S-2