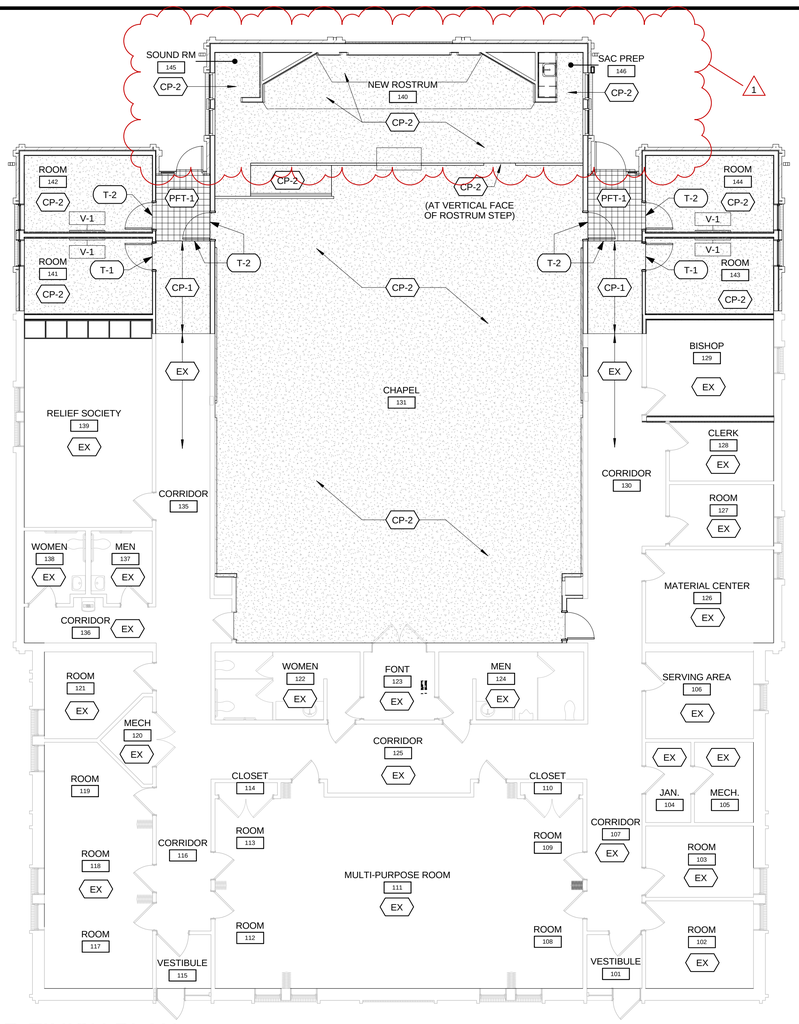

1 FIRST FLOOR FINISH PLAN

SCALE: 1/8" = 1'-0"

0 4' 8' 16'

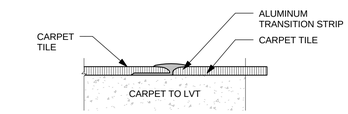

2 T-1 TRANSITION DETAIL - CARPET TO CARPET

SCALE: 6" = 1'-0"

0 3" 6" 9"

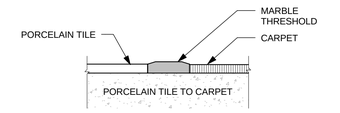

3 T-2 TRANSITION DETAIL - PORCELAIN TILE TO CARPET

SCALE: 6" = 1'-0"

0 3" 6" 9"

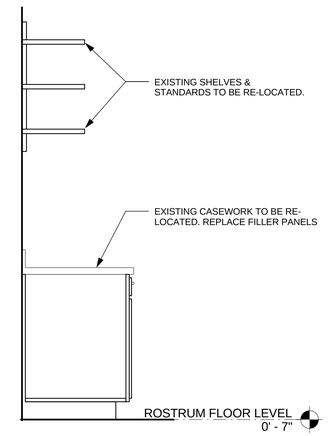

4 CASEWORK SECTION

SCALE: 3/4" = 1'-0"

0 1' 2' 3'

5 VISUAL DISPLAY BOARD ELEVATION

SCALE: 1/2" = 1'-0"

0 2' 4' 6'

FINISH LEGEND

FLOOR FINISH

- EX - EXISTING TO REMAIN
- CP-1 - SHEET CARPET - TYPE 1: COLOR TO MATCH EXISTING CARPET TO REMAIN (OWNER TO PROVIDE FROM ATTIC STOCK)
- CP-2 - SHEET CARPET - TYPE 2: COLOR TO BE SELECTED BY OWNER
- PFT-1 - PORCELAIN FLOOR TILE - TYPE 1: COLOR TO BE SELECTED BY ARCHITECT

WALL FINISH

- PT-1 - PAINT - TYPE 1: PRIMARY FIELD COLOR
- PT-2 - PAINT - TYPE 2: ACCENT COLOR
- PT-3 - PAINT - TYPE 3: ACCENT COLOR
- PT-4 - PAINT - TYPE 4: MULTI-COLOR COATING
- PT-5 - PAINT - TYPE 5: WOOD TRIM
- PT-6 - PAINT - TYPE 6: TEXTURED CEILING PAINT
- SW-1 - SISAL WAINSCOT FINISH - TYPE 1
- WD-1 - WOOD FINISH - TYPE 1

BASE FINISH

- CPB - CARPET BASE
- WDB-1 - WOOD WALL BASE - TYPE 1

OTHER FINISHES

- PT-1 - PLASTIC LAMINATE - TYPE 1
- PT-2 - PLASTIC LAMINATE - TYPE 2

ROOM FINISH SCHEDULE

ROOM #	ROOM NAME	WALL FINISH	FLOOR FINISH	BASE FINISH	CEILING FINISH	COMMENTS
101	VESTIBULE	EX	EX	EX	EX	
102	ROOM	EX	EX	EX	EX	
103	ROOM	EX	EX	EX	EX	
104	JAN.	EX	EX	EX	EX	
105	MECH.	EX	EX	EX	EX	
106	SERVING AREA	EX	EX	EX	EX	
107	CORRIDOR	EX	EX	EX	EX	
108	ROOM	EX	EX	EX	EX	
109	ROOM	EX	EX	EX	EX	
111	MULTI-PURPOSE ROOM	EX	EX	EX	EX	
112	ROOM	EX	EX	EX	EX	
113	ROOM	EX	EX	EX	EX	
115	VESTIBULE	EX	EX	EX	EX	
117	ROOM	EX	EX	EX	EX	
118	ROOM	EX	EX	EX	EX	
119	ROOM	EX	EX	EX	EX	
120	MECH	EX	EX	EX	EX	
121	ROOM	EX	EX	EX	EX	
122	WOMEN	EX	EX	EX	EX	
123	FONT	EX	EX	EX	EX	
124	MEN	EX	EX	EX	EX	
125	CORRIDOR	EX	EX	EX	EX	
126	MATERIAL CENTER	PT-1	EX	EX	EX	CONTRACTOR TO PATCH/REPAIR ALL EXISTING CRACKS IN GYP. BD. FINISH. REPAINT ENTIRE ROOM
127	ROOM	PT-1	EX	EX	EX	CONTRACTOR TO PATCH/REPAIR ALL EXISTING CRACKS IN GYP. BD. FINISH. REPAINT ENTIRE ROOM

ROOM FINISH SCHEDULE

ROOM #	ROOM NAME	WALL FINISH	FLOOR FINISH	BASE FINISH	CEILING FINISH	COMMENTS
128	CLERK	PT-1	EX	EX	EX	CONTRACTOR TO PATCH/REPAIR ALL EXISTING CRACKS IN GYP. BD. FINISH. REPAINT ENTIRE ROOM
129	BISHOP	PT-1, SW-1	EX	EX	EX	CONTRACTOR TO PATCH/REPAIR ALL EXISTING CRACKS IN GYP. BD. FINISH. REPAINT ENTIRE ROOM
130	CORRIDOR	EX, PT-1, SW-1	EX, PFT-1, CP-1	EX, WDB-1	EX, AGB-1	WOOD CHAIR RAIL
131	CHAPEL	PT-1, PT-4	CP-2	WDB-1	PT-1	
135	CORRIDOR	EX, PT-1, SW-1	EX, PFT-1, CP-1	EX, WDB-1	EX, AGB-1	WOOD CHAIR RAIL
136	CORRIDOR	EX	EX	EX	EX	
137	MEN	EX	EX	EX	EX	CONTRACTOR TO PATCH/REPAIR ALL EXISTING CRACKS IN GYP. BD. FINISH. REPAINT ENTIRE ROOM. PROVIDE NEW SEALANT AT CORNERS WHERE TILE HAS SEPARATED FROM ADJACENT WALL
138	WOMEN	EX	EX	EX	EX	CONTRACTOR TO PATCH/REPAIR ALL EXISTING CRACKS IN GYP. BD. FINISH. REPAINT ENTIRE ROOM. PROVIDE NEW SEALANT AT CORNERS WHERE TILE HAS SEPARATED FROM ADJACENT WALL
139	RELIEF SOCIETY	EX	EX	EX	EX	CONTRACTOR TO PATCH/REPAIR ALL EXISTING CRACKS IN GYP. BD. FINISH. REPAINT ENTIRE ROOM
140	NEW ROSTRUM	PT-1, PT-2, PT-3, PT-4	CP-2	WDB-1	PT-1	
141	ROOM	PT-1, SW-1	CPT-2	WDB-1	AGB-1	WOOD CHAIR RAIL
142	ROOM	PT-1, SW-1	CPT-2	WDB-1	AGB-1	WOOD CHAIR RAIL
143	ROOM	PT-1, SW-1	CPT-2	WDB-1	AGB-1	WOOD CHAIR RAIL
144	ROOM	PT-1, SW-1	CPT-2	WDB-1	AGB-1	WOOD CHAIR RAIL
145	SOUND RM	PT-1, PT-4	CP-2	WDB-1	PT-1	
146	SAC PREP	PT-1, PT-4	CP-2	WDB-1	PT-1	

Hayes Design Group
ARCHITECTS
100 Ryan Court, Suite 11
Pittsburgh, PA 15205
Phone: 412.206.0410
Fax: 412.206.0415
www.HayesDesign.com

ARCHITECT'S SEAL:

REGISTERED ARCHITECT COMMONWEALTH OF PENNSYLVANIA KEVIN A. HAYES RA-014627-E

CONSULTANT'S LOGO:

CONSULTANT'S SEAL:

© COPYRIGHT 2016 BY THE HAYES DESIGN GROUP - ARCHITECTS.

THE EXPRESSION AND DESIGN CONTAINED HEREIN ARE PROTECTED BY COPYRIGHT UNDER SECTION 102 OF THE COPYRIGHT ACT, 17 USC AS AMENDED DECEMBER 1, 1990. ANY UNAUTHORIZED REPRODUCTION, ALTERATION, CREATION OF DERIVATIVE WORKS AND/OR DISTRIBUTION OF COPIES CONSTITUTES INFRINGEMENT AND MAY SUBJECT SUCH USER TO PAYMENT OR STATUTORY AND/OR ACTUAL DAMAGES AND INJUNCTIVE RELIEF.

MARK	DATE	DESCRIPTION
1.	Mar. 29, 2017 .	Addendum #2

PROJECT FOR:

THE CHURCH OF JESUS CHRIST OF LATTER-DAY SAINTS

ADDITIONS AND ALTERATIONS TO

WOODSTOCK WARD

850 OX ROAD
WOODSTOCK, VA 22664
SHENANDOAH COUNTY

SHEET TITLE

FINISH SCHEDULE & DETAILS

PROPERTY DESIGNATION
ADDITIONS AND ALTERATIONS TO

PROPERTY NO. **535 2592**

PROJECT NO. **1608**

DATE: **JAN. 13, 2017**

SHEET NO. **A901**