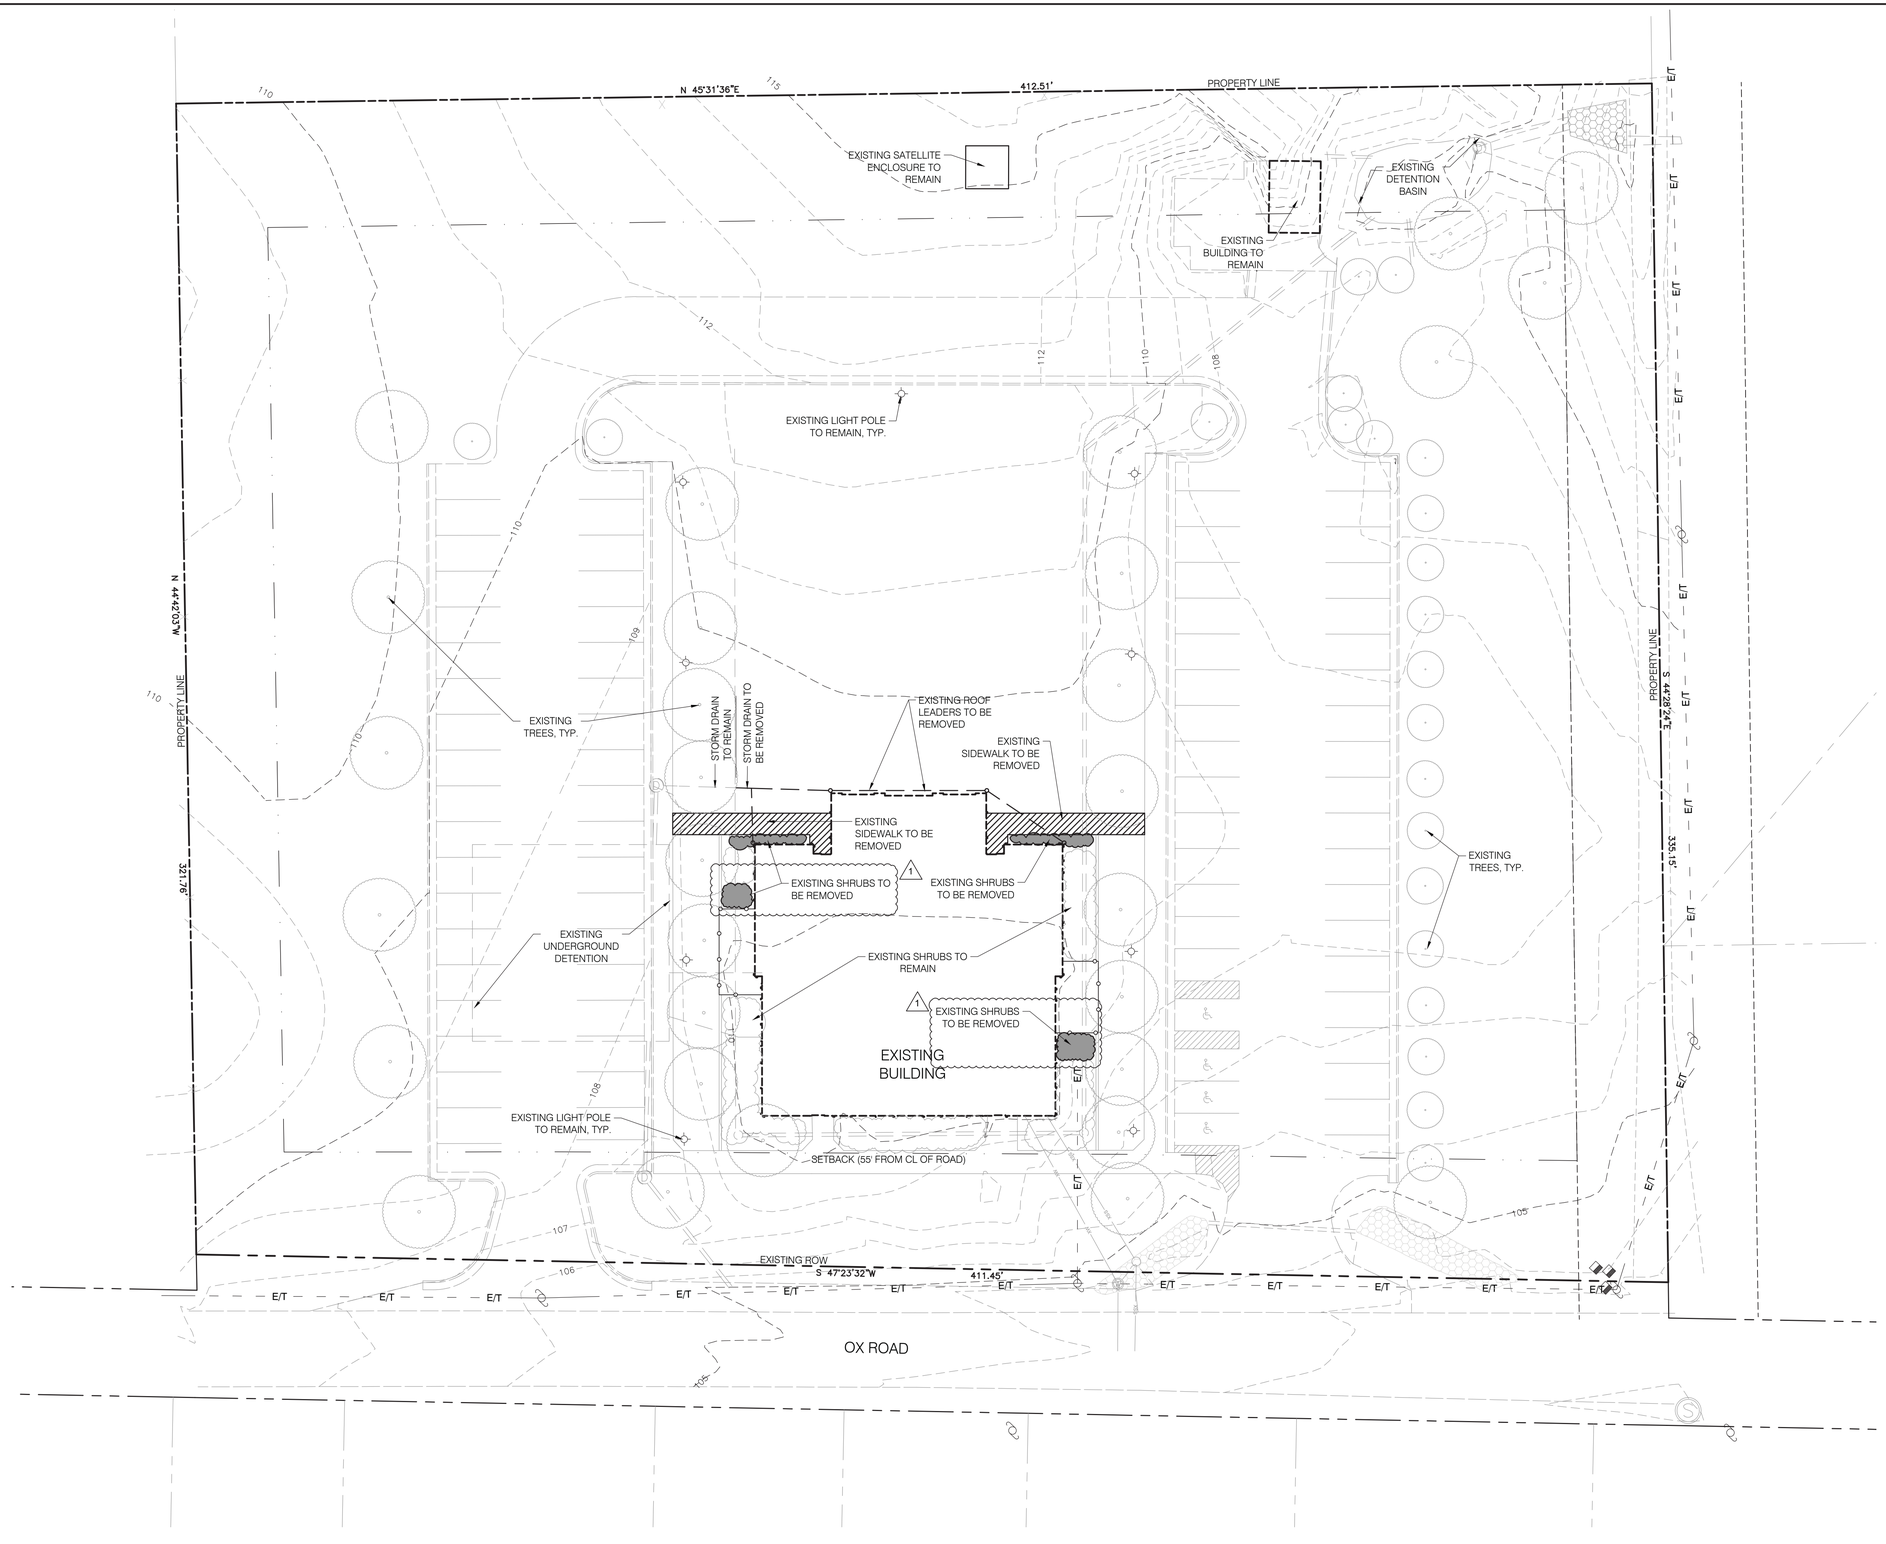

Hayes Design Group

1273 Washington Pike, Suite 200

Phone: 412.206.0410

Fax: 412.206.0415

www.HayesDesign.com

ARCHITECT'S SEAL:

CONSULTANT'S LOGO:

VALLEY | ENGINEERING
IDEAS MADE REAL
3231 PEOPLES DRIVE
HARRISONBURG, VIRGINIA 22801
TELEPHONE (540) 434-6365 OR (800) 343-6365
FAX (540) 432-0685
www.valleyesp.com

CONSULTANT'S SEAL:

COMMONWEALTH OF VIRGINIA
CRAIG A GEORGE
Cert. No. 1616
LANDSCAPE ARCHITECT

© COPYRIGHT 2015 BY THE HAYES DESIGN GROUP - ARCHITECTS.

THE EXPRESSION AND DESIGN CONTAINED HEREIN ARE PROTECTED BY COPYRIGHT UNDER SECTION 102 OF THE COPYRIGHT ACT, 17 USC AS AMENDED DECEMBER 1, 1990. ANY UNAUTHORIZED REPRODUCTION, ALTERATION, CREATION OF DERIVATIVE WORKS AND/OR DISTRIBUTION OF COPIES CONSTITUTES INFRINGEMENT AND MAY SUBJECT SUCH USER TO PAYMENT OR STATUTORY AND/OR ACTUAL DAMAGES AND INJUNCTIVE RELIEF.

MARK	DATE	DESCRIPTION
1	Mar. 24, 2017	Addendum #2

ISSUED: **JAN 13, 2017**
PROJECT NO: **VALLEY ENG. # 109996**

PROJECT FOR:

THE CHURCH OF JESUS CHRIST OF LATTER-DAY SAINTS

ADDITIONS AND ALTERATIONS TO

WOODSTOCK WARD

850 OX ROAD
WOODSTOCK, VA 22664
SHENANDOAH COUNTY

SHEET TITLE

EXISTING CONDITIONS AND DEMOLITION PLAN

PROPERTY DESIGNATION
ADDITIONS AND ALTERATIONS TO

PROPERTY NO. **535 2592**

PROJECT NO. **535 2592 1603 0101**

DATE: **JAN. 13, 2017**

SHEET NO. **C2.01**